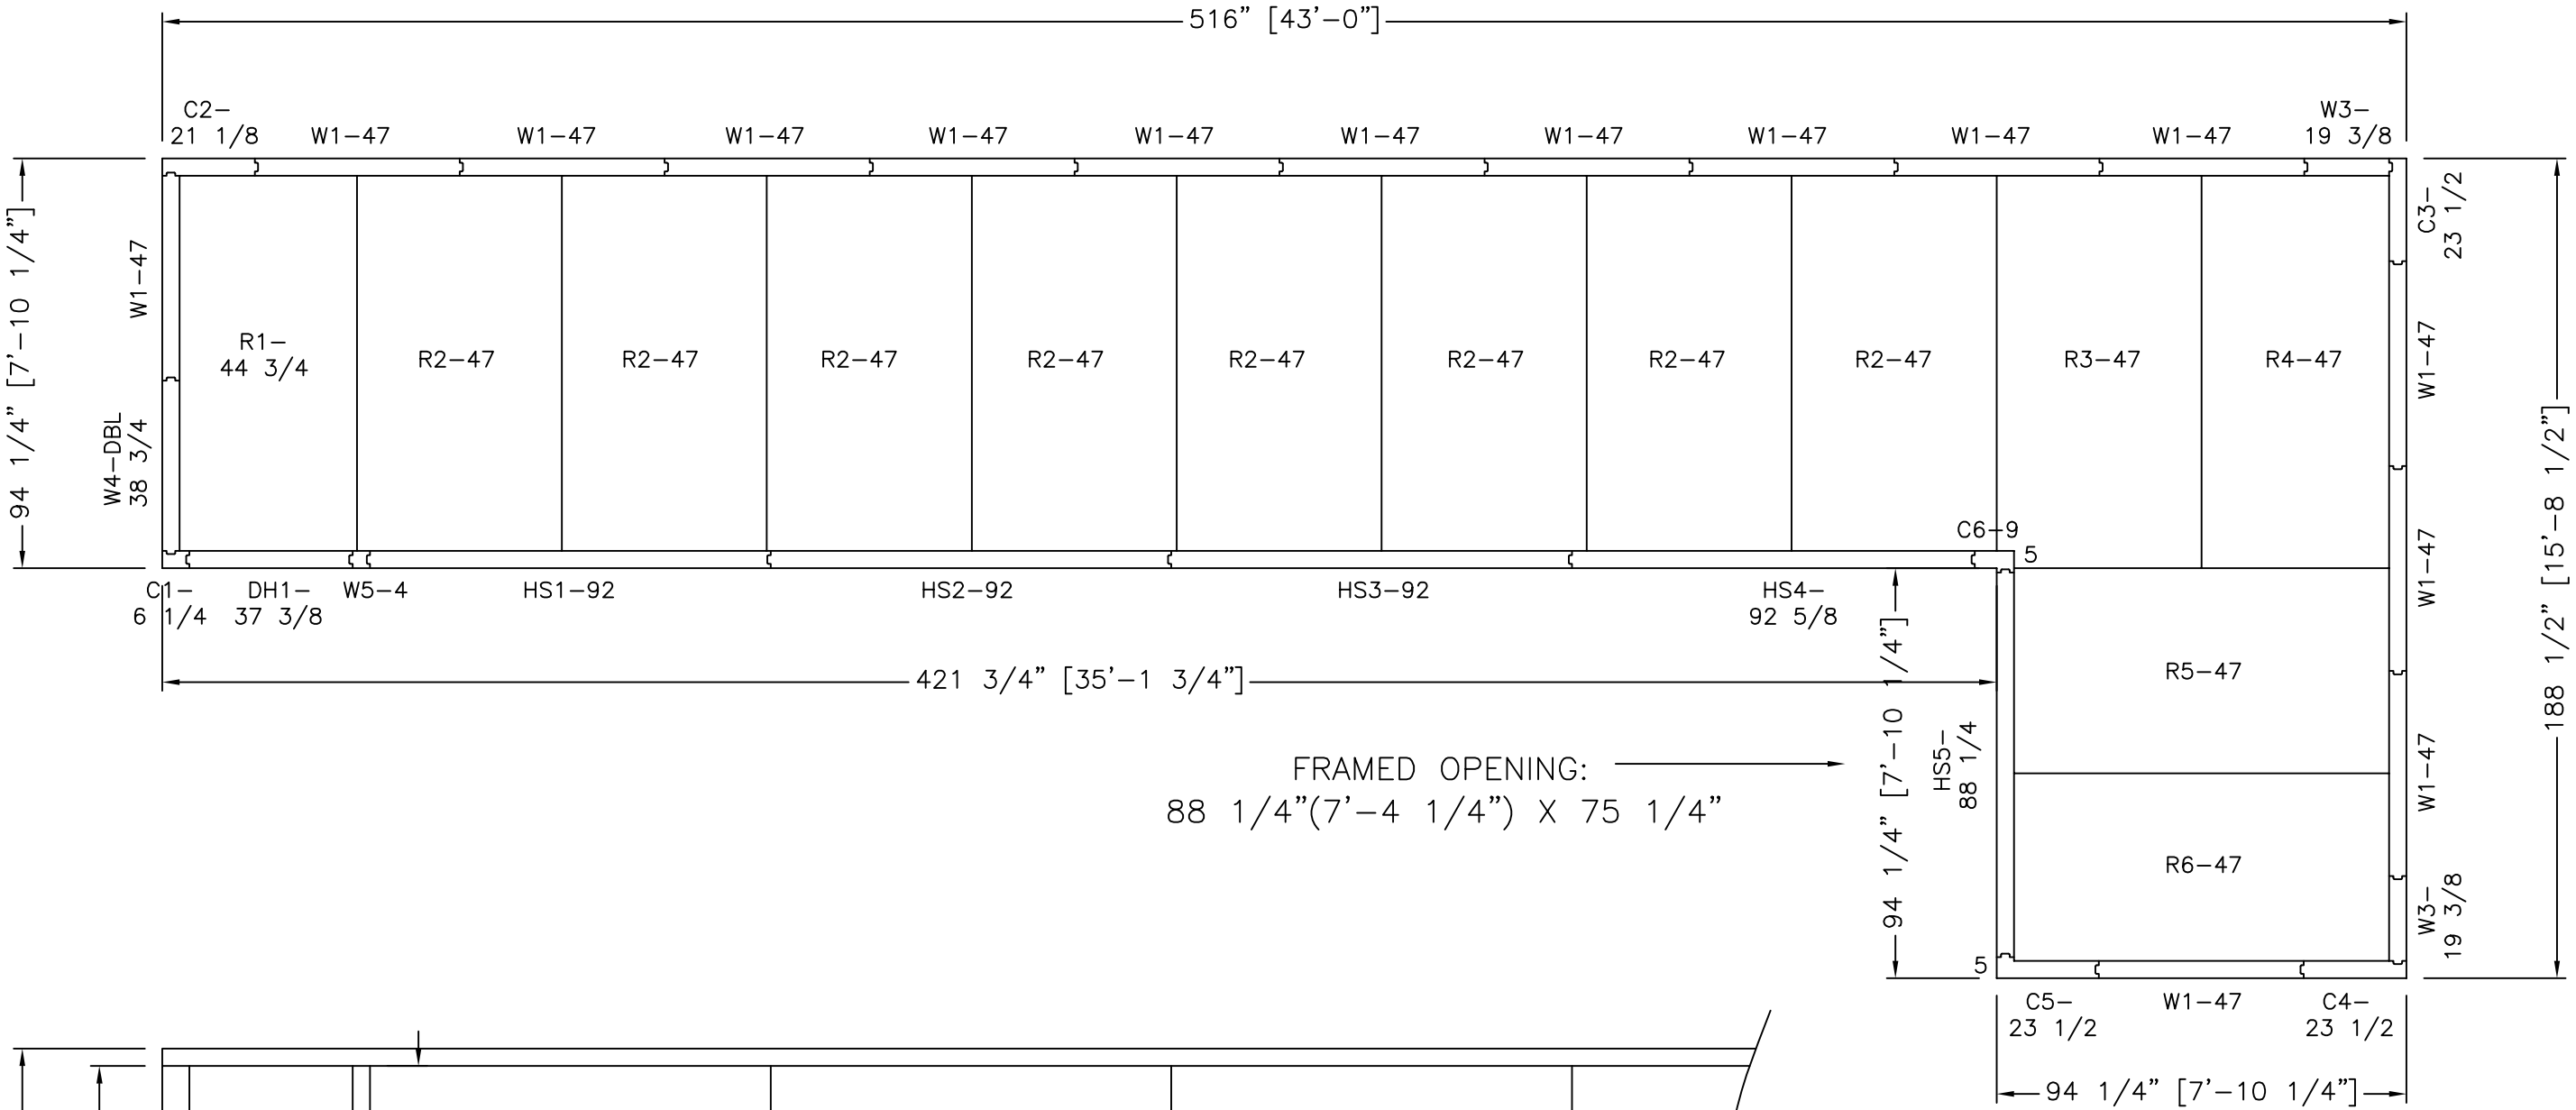

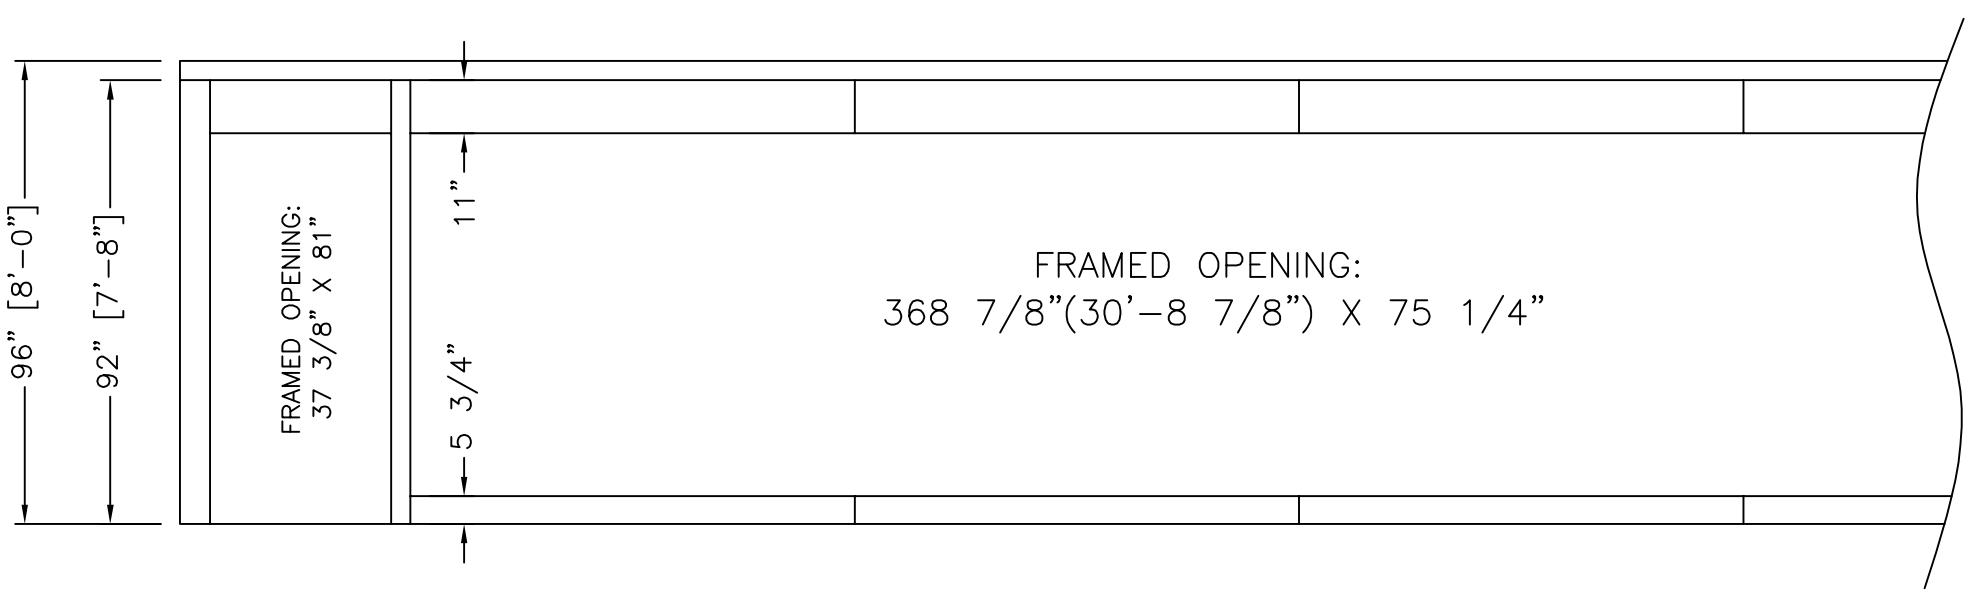

GALVANIZED EXTERIOR
WHITE EMB. GALV. INTERIOR
4" STYRENE INSULATION
49-PANELS

I APPROVE THIS DRAWING FOR MANUFACTURE	SOUTHEAST COOLER CORP. LITHIA SPRINGS, GA.
SIGNATURE: _____ DATE: _____	SCALE: / DRAWN BY: DN
	DATE: 11-6-08 / APP. BY: